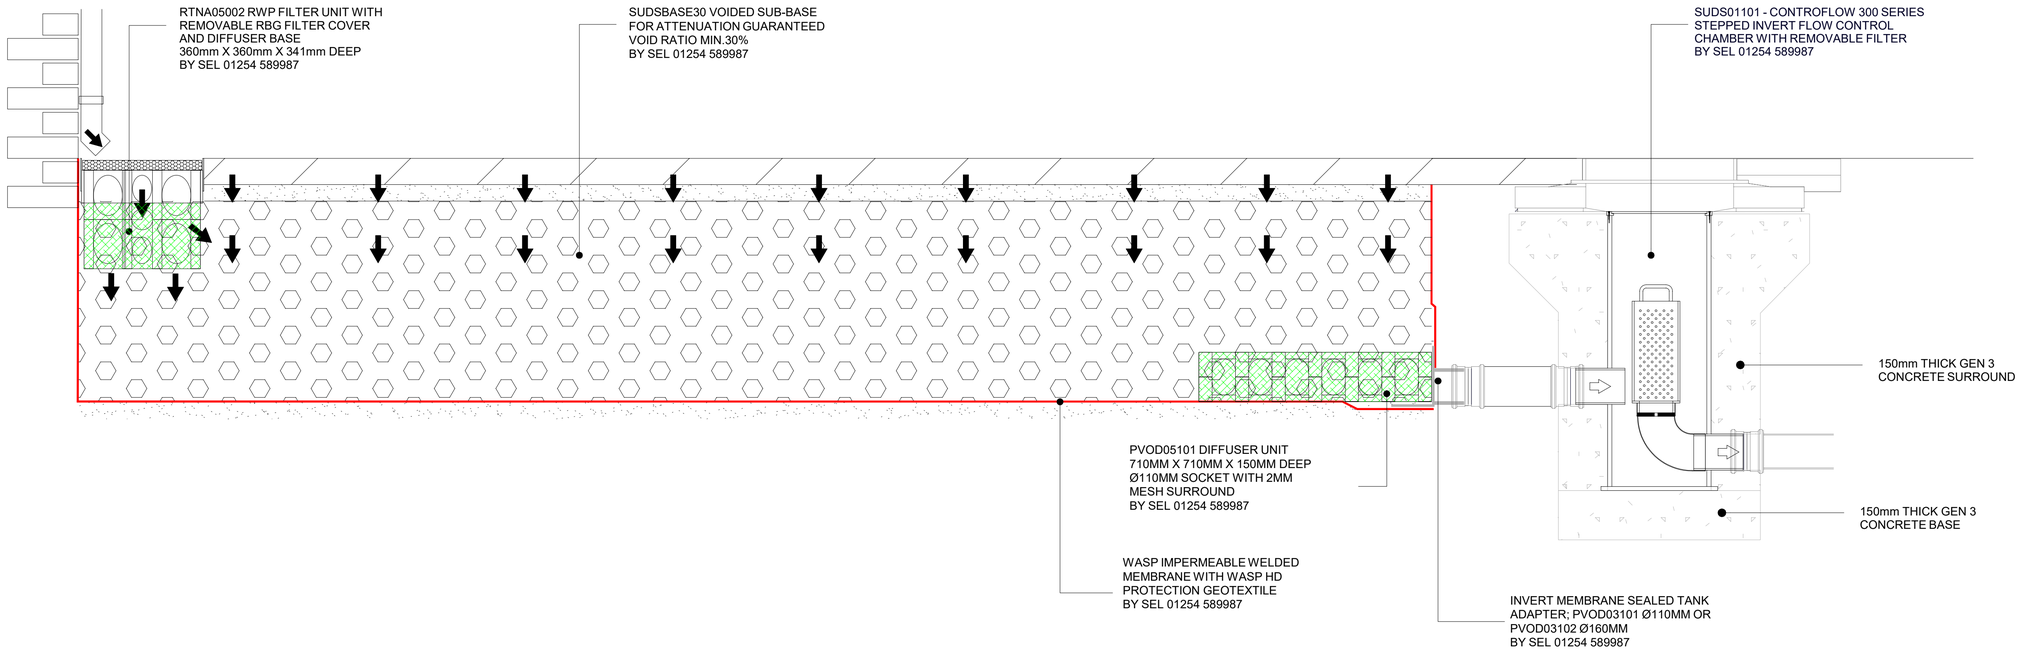

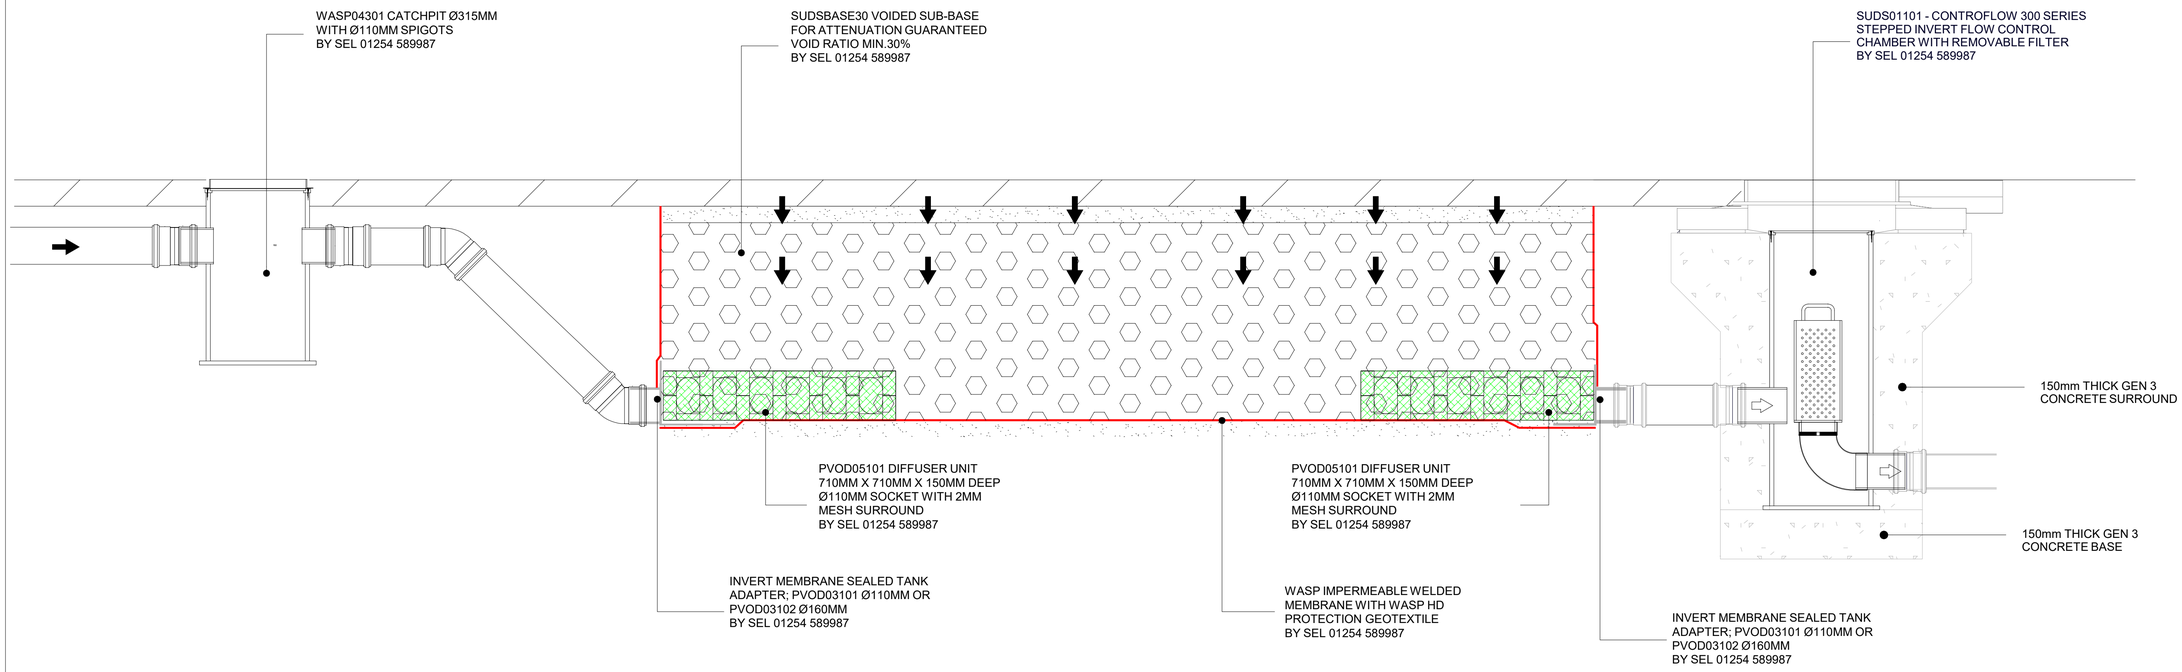

Sel Environmental Ltd
Real Innovation
SEL Environmental Ltd
Canal House
Bonsall Street
Blackburn
BB2 4DD
Tel:01254 589987
www.selel.co.uk

Project:	TBC
Drawing Title:	SUDS01101
Client:	TBC
Status:	For Information

Rev	Date	Description	By	Chk

Scale	NTS	**Paper Size**	TBC
Drawing Number	TBC		